



Production

Ross Ultrix Carbonite Switcher
 2 Full M/Es available, 4 Mini M/Es, 24 input, 10 output
 FSFC License Active on Switcher Blade
 (2) Switcher Multiviewers
 (6) Keyers per ME, (2) Chroma Keyers, (4) Media Stores

Records

(1) EVS XT3 6-Channel LSM
 (1) EVS XFile 3
 (1) AJA HELO H.264 Recorder
 (6) AJA KiPro Rack Recorders
 Wired for up to 12 Recorders

Camera Equipment

Wired for up to 6 CCUs
 (5) Hitachi SK-HD1200 SMPTE Camera Chains
 1080p/1080i/720p 59.94, 29.97, 23.98
 TAC Fiber Adapters Available
 (2) HH Viewfinders
 (3) 7" Studio LCD Viewfinders
 (2) Fujinon 20x ENG Lenses
 (2) Fujinon 13x4.5 Wide Angle Lenses
 Additional Camera/Lens Options Available

Communications

RTS ODIN 64-Port Digital Matrix
 (4) RTS PL Channels
 (2) RTS Telephone Interface
 (4) Wet IFB Channels
 (2) Biscuit Boxes

Connectivity

(2) VoIP Phone Lines

Terminal Equipment

72x72 Ross Ultrix 3G Video Router
 (2) Configurable Integrated Multiviewer Outputs
 (8) HD Frame Syncs

Graphics Facilities

(1) Ross XPression Dual Channel - SW ver 11
 Additional Graphics Options Available

Cable Inventory

3200' Hybrid Fiber Optic Camera Cable
 750' DT-12 Cable
 (1) 1000' TAC-12 Fiber Mult
 (1) 500' TAC-12 Fiber Mult

Audio Facilities

Yamaha DM7 Digital Mixing Console
 28 Fader / 120 DSP Inputs
 32x16 Analog, 64x64 MADI, 144x144 Dante
 Yamaha Fiber Stageboxes Available

Support

(2) Fostex Speakers
 (3) Throwdown HD Monitors
 (4) SDI-HDMI Converters
 (4) Fiber Rattler Sets
 (2) Decimator MD-Cross Converters

Power Requirements

1 Phase, 150 Amps, 208 Volts
 2 Hot Legs, 1 Neutral, 1 Ground
 200' feeder cable with camlock connectors

Truck Dimensions


GVW - 34,000 Lbs
 Dimensions - 45ft L, 13.8ft W, 13.5ft H working footprint

Resolutions & Frame Rates

1080p, 1080i, 720p
 23.98, 25, 29.97, 50, 59.94

For mobile unit inquiries, call or text at 877-959-8638 or e-mail contact@tndv.com

Mobile unit equipment complement is subject to change without notice. Additional equipment is available as needed.


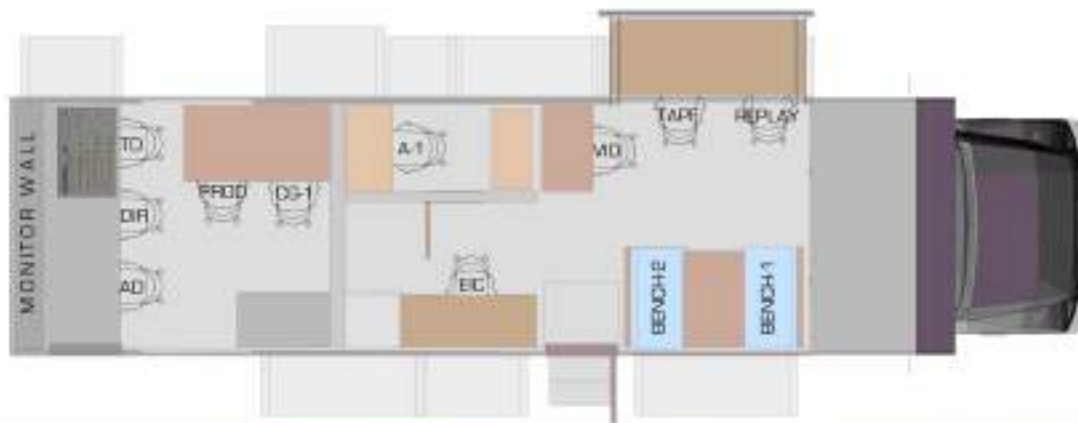


TNDV is a division of the Live Media Group Holdings family of companies



Visit us online at tndv.com

TNDV: Television
 515 Brick Church Park Dr
 Nashville, TN 37207
 (877) 959-TNDV

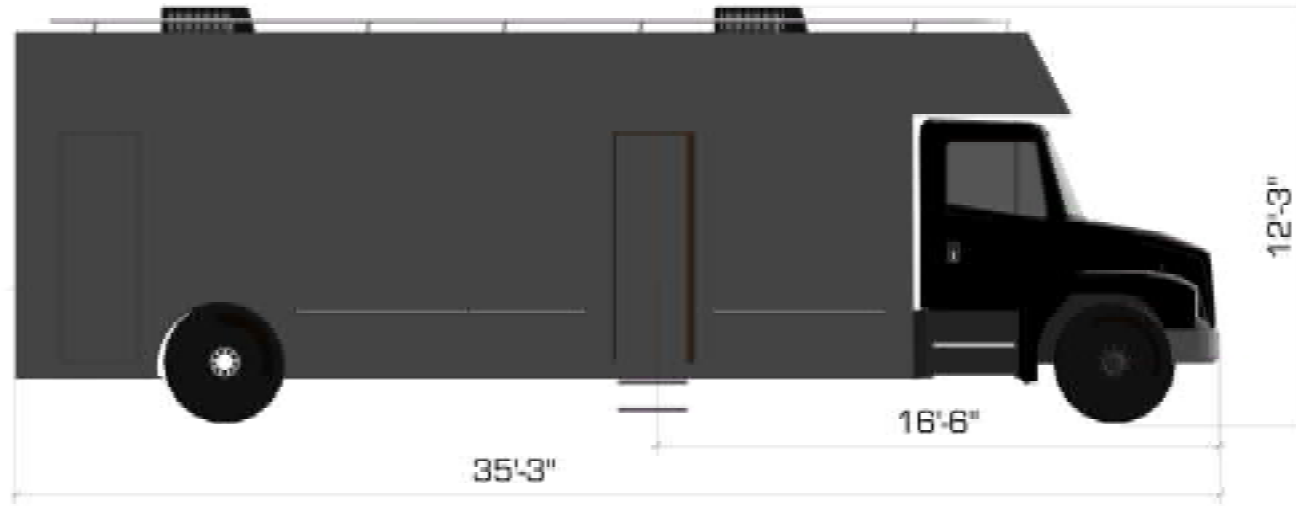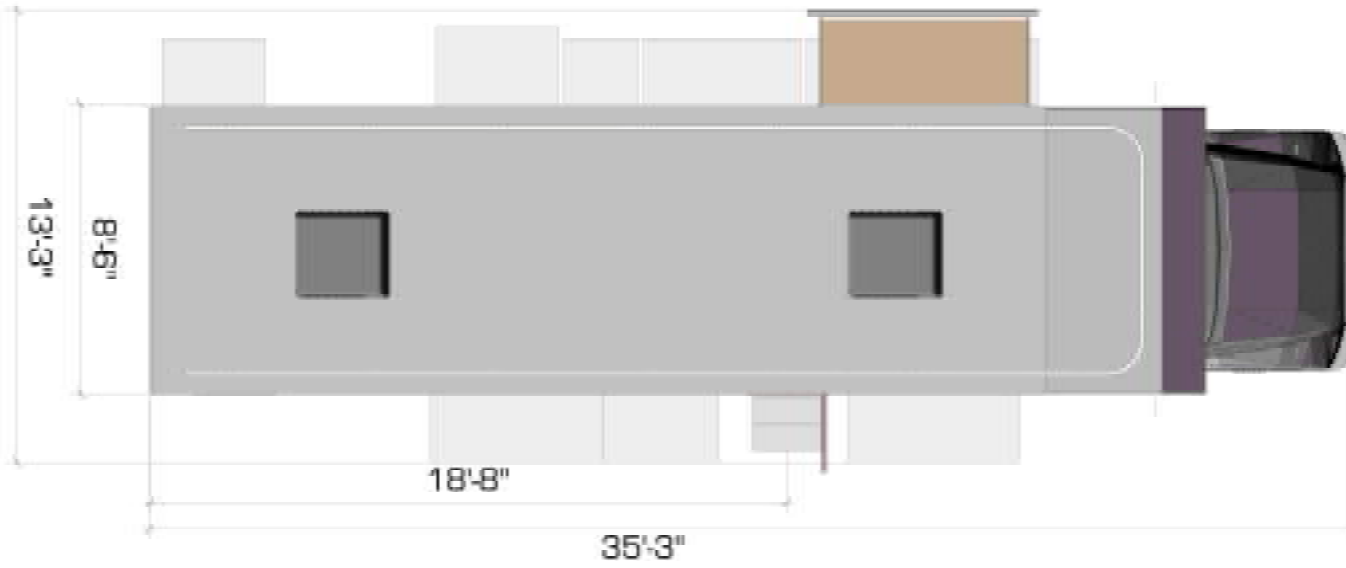

1 TNDV DESTINATION 3D 2024
Scale: 1/20

TNDV
TELEVISION



TNDV
TELEVISION
www.tndv.com
877.666.TNDV
©2024 TNDV. All Rights Reserved. Dallas, TX 75201

**DESTINATION
3D EXPANDO
TRUCK**

TNDV DESTINATION


FILE: TNDV DESTINATION 3D 2024.dwg
PROJECT: DESTINATION 3D - Joseph Pinner

SHEET 001

DESTINATION
EXPANDO
TRUCK 3D

NOTES:

Date: 9/4/24
Time: 10:39:21 AM
Ver.005

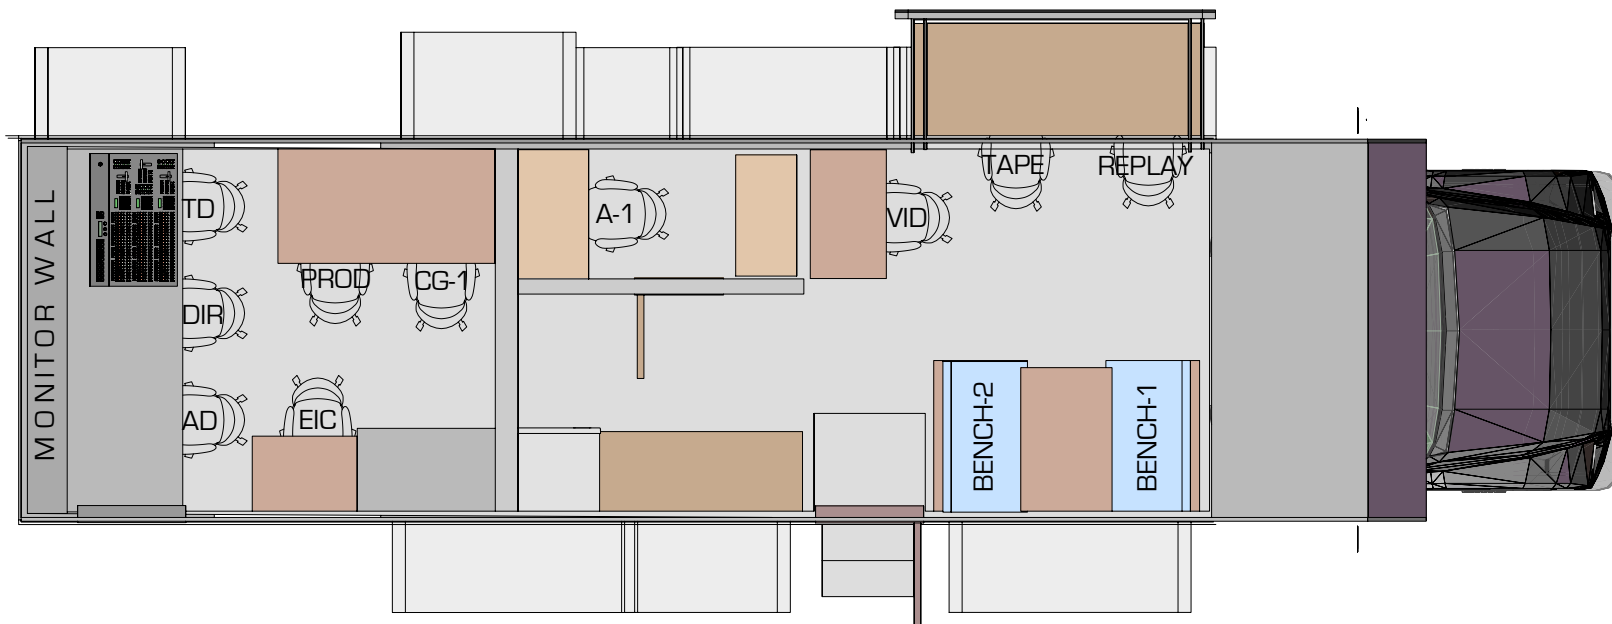


#	LOCATION	NAME:
1	TD	
2	DIR	
3	AD	
4	PROD	
5	CG-1	
6	EIC	
7	A-1	
8	VID	
9	TAPE	

#	LOCATION	NAME:
10	REPLAY	
11	BENCH-2	
12	BENCH-1	

② TNDV DESTINATION 3D 2024
Scale: 1:15

TNDV
TELEVISION

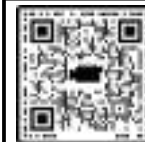

TNDV
TELEVISION
contact@tndv.com
877.959.TNDV

515 Brick Church Park Drive
Nashville TN 37207

DESTINATION
35' EXPANDO
TRUCK

TNDV DESTINATION

FILE: TNDV DESTINATION 3D 2024.vwx

PRODUCTION DRAWINGS BY: Joseph Foster

SHEET INFO:

DESTINATION
FLOOR PLAN
SEATING
ASSIGNMENTS


NOTES:

UPDATED:

Date: 9/4/24

Time: 10:39:49 AM

Ver.005

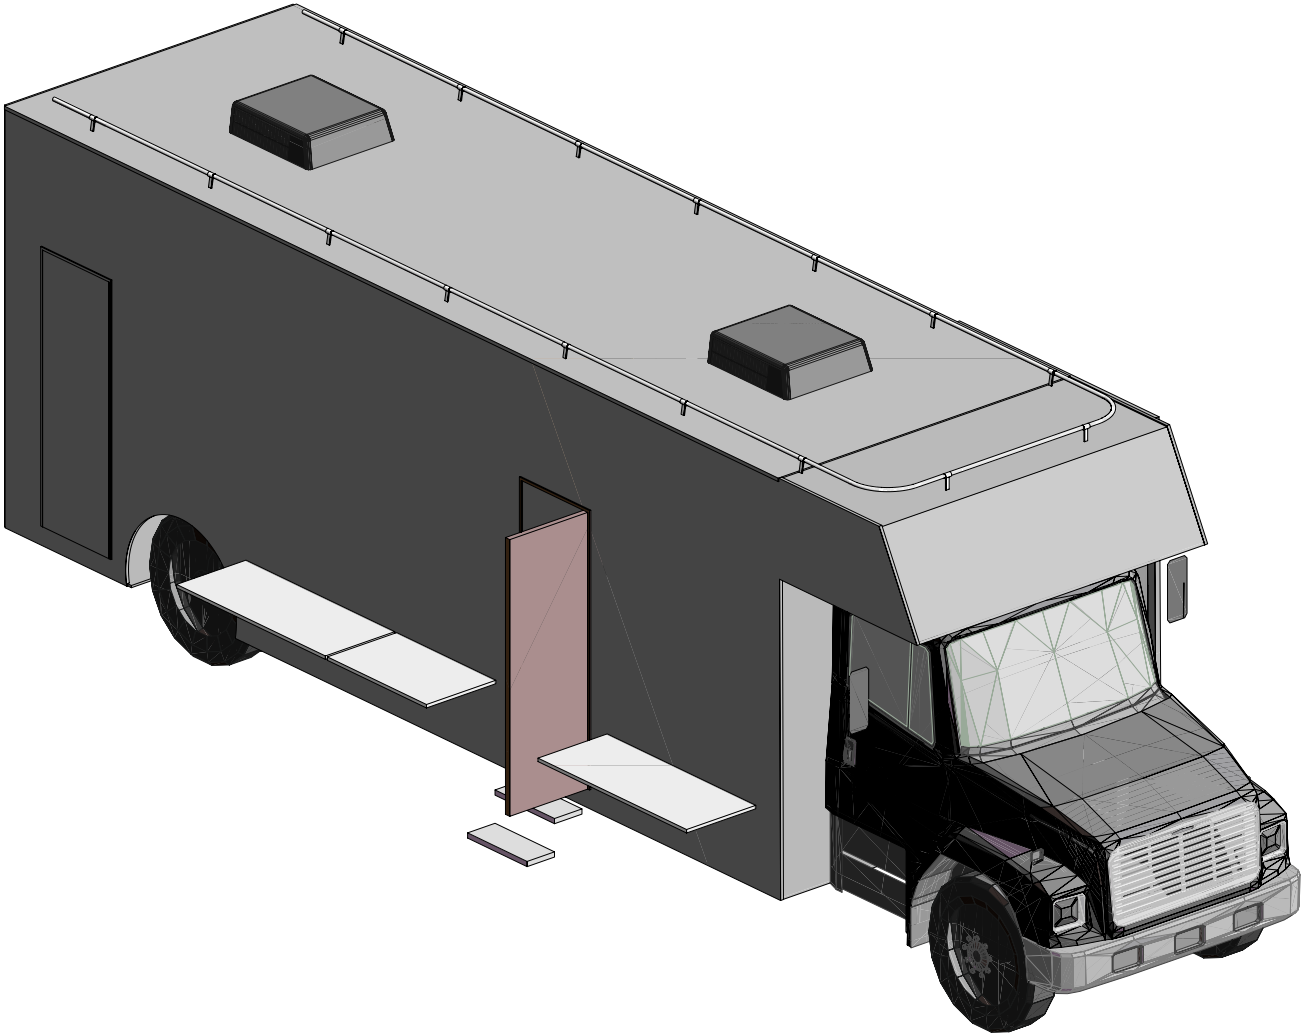

4 TNDV DESTINATION 3D 2024
Scale: 1:15

TNDV
TELEVISION



TNDV
TELEVISION
contact@tndv.com
877-959-TNDV

515 Brick Church Park Drive
Nashville TN 37207

**DESTINATION
35' EXPANDO
TRUCK**

TNDV DESTINATION

FILE: TNDV DESTINATION 3D 2024.vex

PRODUCTION DRAWINGS BY: Joseph Foster

SHEET INFO:
DESTINATION
ISOMETRIC
VIEW

NOTES:

UPDATED:
Date: 9/4/24
Time: 10:40:45 AM
Ver.005

“DESTINATION”



Monitor Wall 3Monitor Wall 4

Monitor Wall 5Monitor Wall 6

1-1		1-2	
1-3	1-4	1-5	1-6
1-7	1-8	1-9	1-10

Monitor Wall 1


2-1		2-2	
2-3	2-4	2-5	2-6
2-7	2-8	2-9	2-10

Monitor Wall 2

Assistant Director

Director

Technical Director

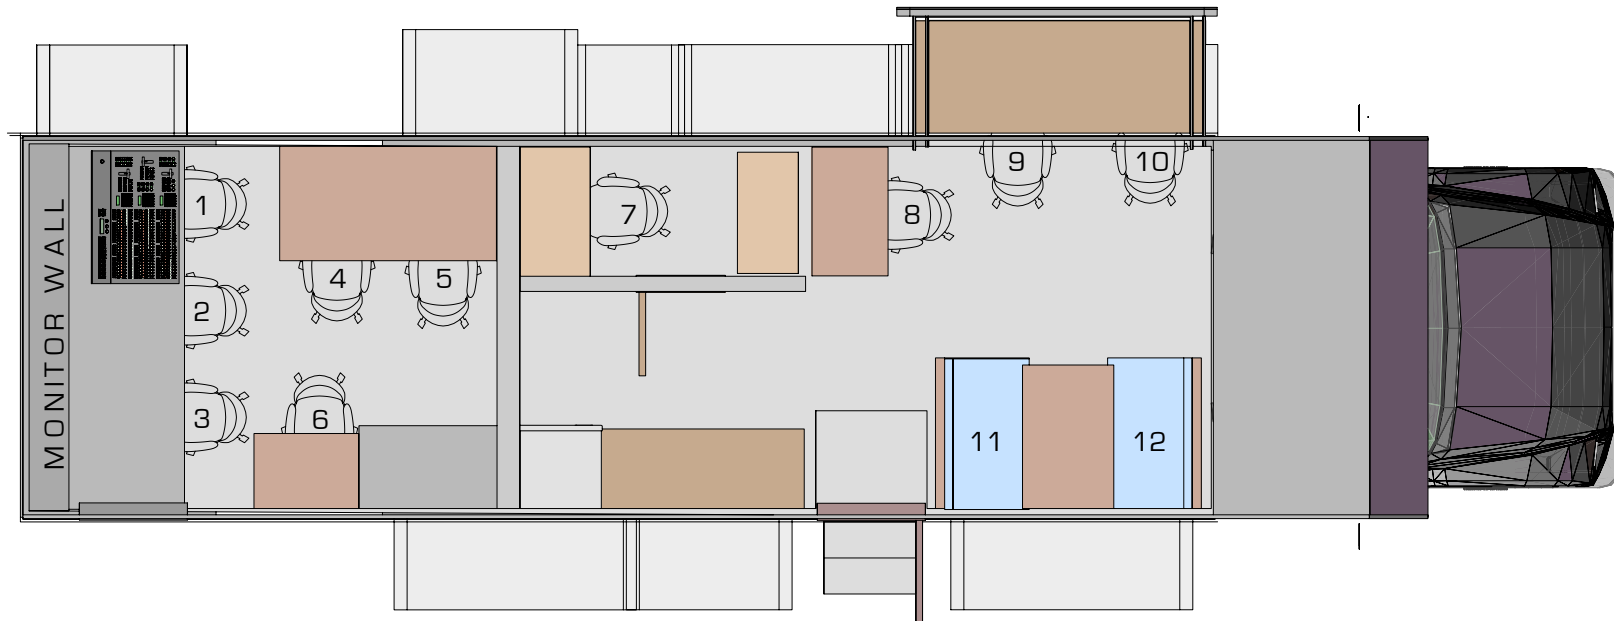

PRODUCTION SEATING ASSIGNMENTS

1	
2	
3	
4	
5	
6	
7	
8	
9	

10	
11	
12	

③ TNDV DESTINATION 3D 2024
Scale: 1:15

TNDV
TELEVISION



TNDV
TELEVISION
contact@tndv.com
877-959-TNDV

515 Brick Church Park Drive
Nashville TN 37207

DESTINATION
35' EXPANDO
TRUCK

TNDV DESTINATION

FILE: TNDV DESTINATION 3D 2024.vrx

PRODUCTION DRAWINGS BY: Joseph Foster

SHEET INFO:
DESTINATION
BLANK FLOOR PLAN

NOTES:

UPDATED:
Date: 9/4/24
Time: 10:40:54 AM
Ver.005